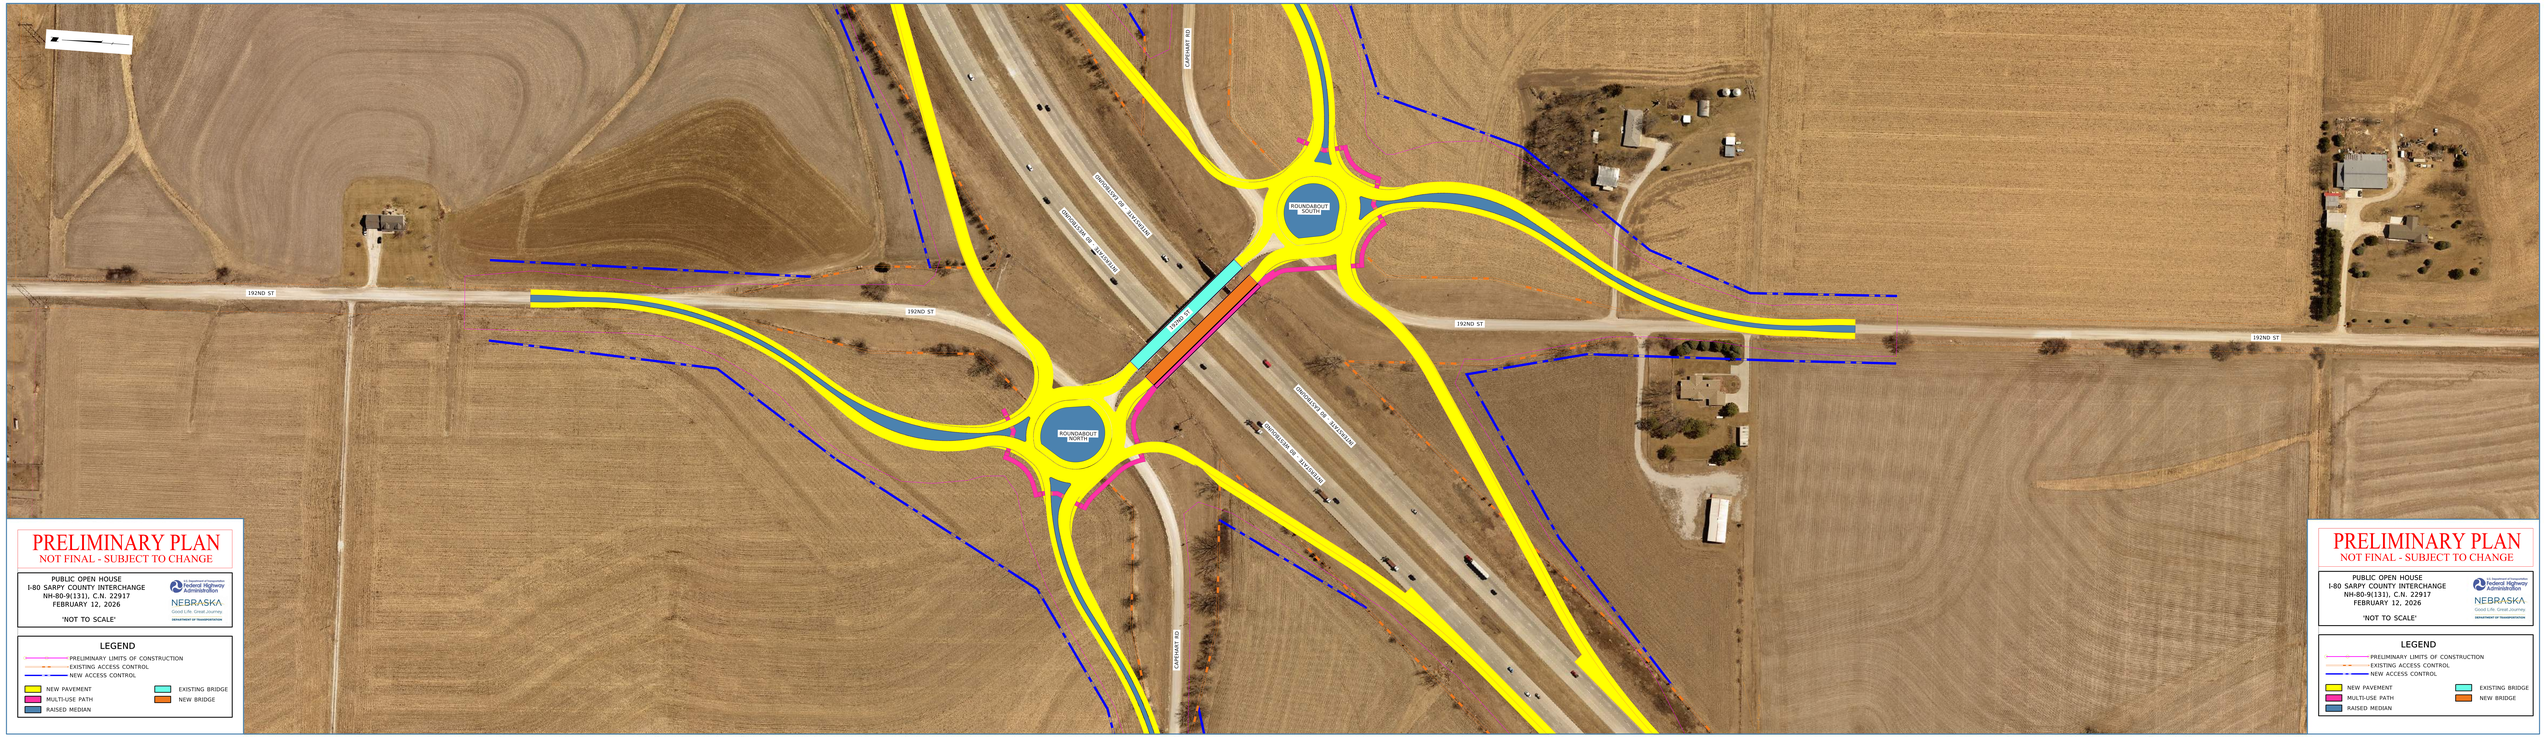

PRELIMINARY PLAN

NOT FINAL - SUBJECT TO CHANGE

PUBLIC OPEN HOUSE
I-80 SARPY COUNTY INTERCHANGE
NH-80-9(133), C.N. 22917
FEBRUARY 12, 2026

'NOT TO SCALE'

U.S. Department of Transportation Federal Highway Administration

NEBRASKA Good Life. Great Journey. DEPARTMENT OF TRANSPORTATION

LEGEND

- PRELIMINARY LIMITS OF CONSTRUCTION
- EXISTING ACCESS CONTROL
- NEW ACCESS CONTROL
- NEW PAVEMENT
- MULTI-USE PATH
- RAISED MEDIAN
- EXISTING BRIDGE
- NEW BRIDGE

PRELIMINARY PLAN

NOT FINAL - SUBJECT TO CHANGE

PUBLIC OPEN HOUSE
I-80 SARPY COUNTY INTERCHANGE
NH-80-9(133), C.N. 22917
FEBRUARY 12, 2026

'NOT TO SCALE'

U.S. Department of Transportation Federal Highway Administration

NEBRASKA Good Life. Great Journey. DEPARTMENT OF TRANSPORTATION

LEGEND

- PRELIMINARY LIMITS OF CONSTRUCTION
- EXISTING ACCESS CONTROL
- NEW ACCESS CONTROL
- NEW PAVEMENT
- MULTI-USE PATH
- RAISED MEDIAN
- EXISTING BRIDGE
- NEW BRIDGE