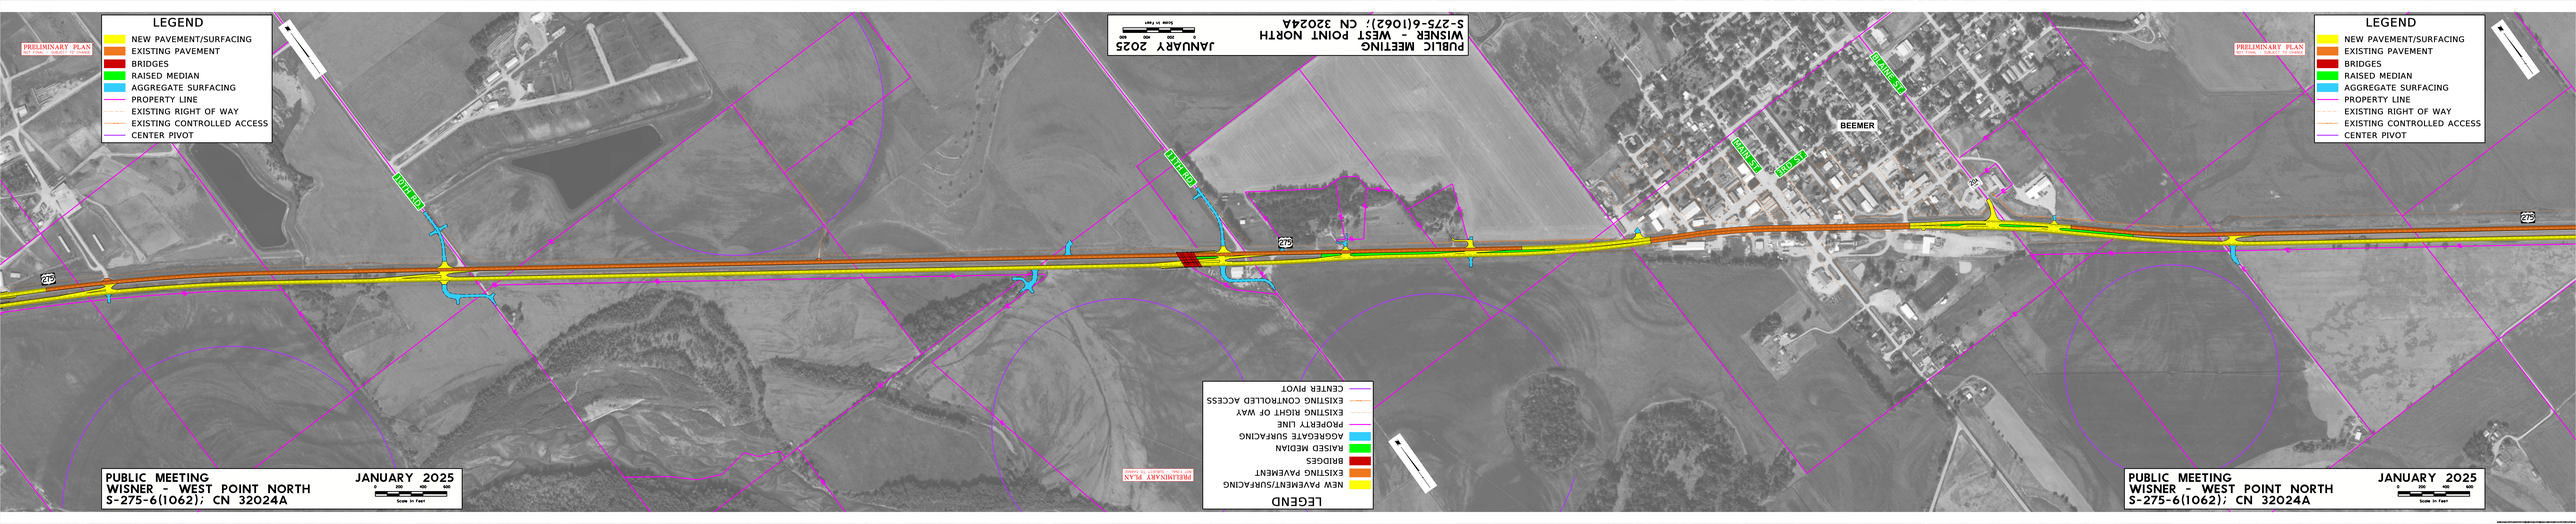

LEGEND
NEW PAVEMENT/SURFACING
EXISTING PAVEMENT
BRIDGES
RAISED MEDIAN
AGGREGATE SURFACING
PROPERTY LINE
EXISTING RIGHT OF WAY
EXISTING CONTROLLED ACCESS
CENTER PIVOT
PRELIMINARY PLAN
NOT FINAL - SUBJECT TO CHANGE
PUBLIC MEETING
WISNER - WEST POINT NORTH
S-275-6(1062); CN 32024A
JANUARY 2025
0 100 200 400
Scale in Feet